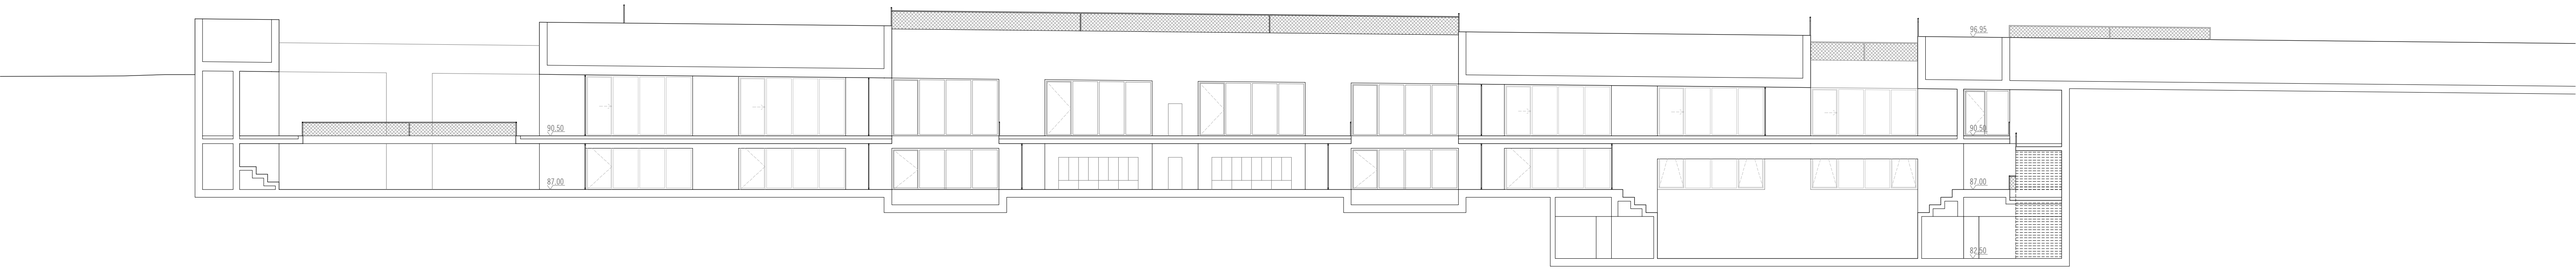

SECTION A

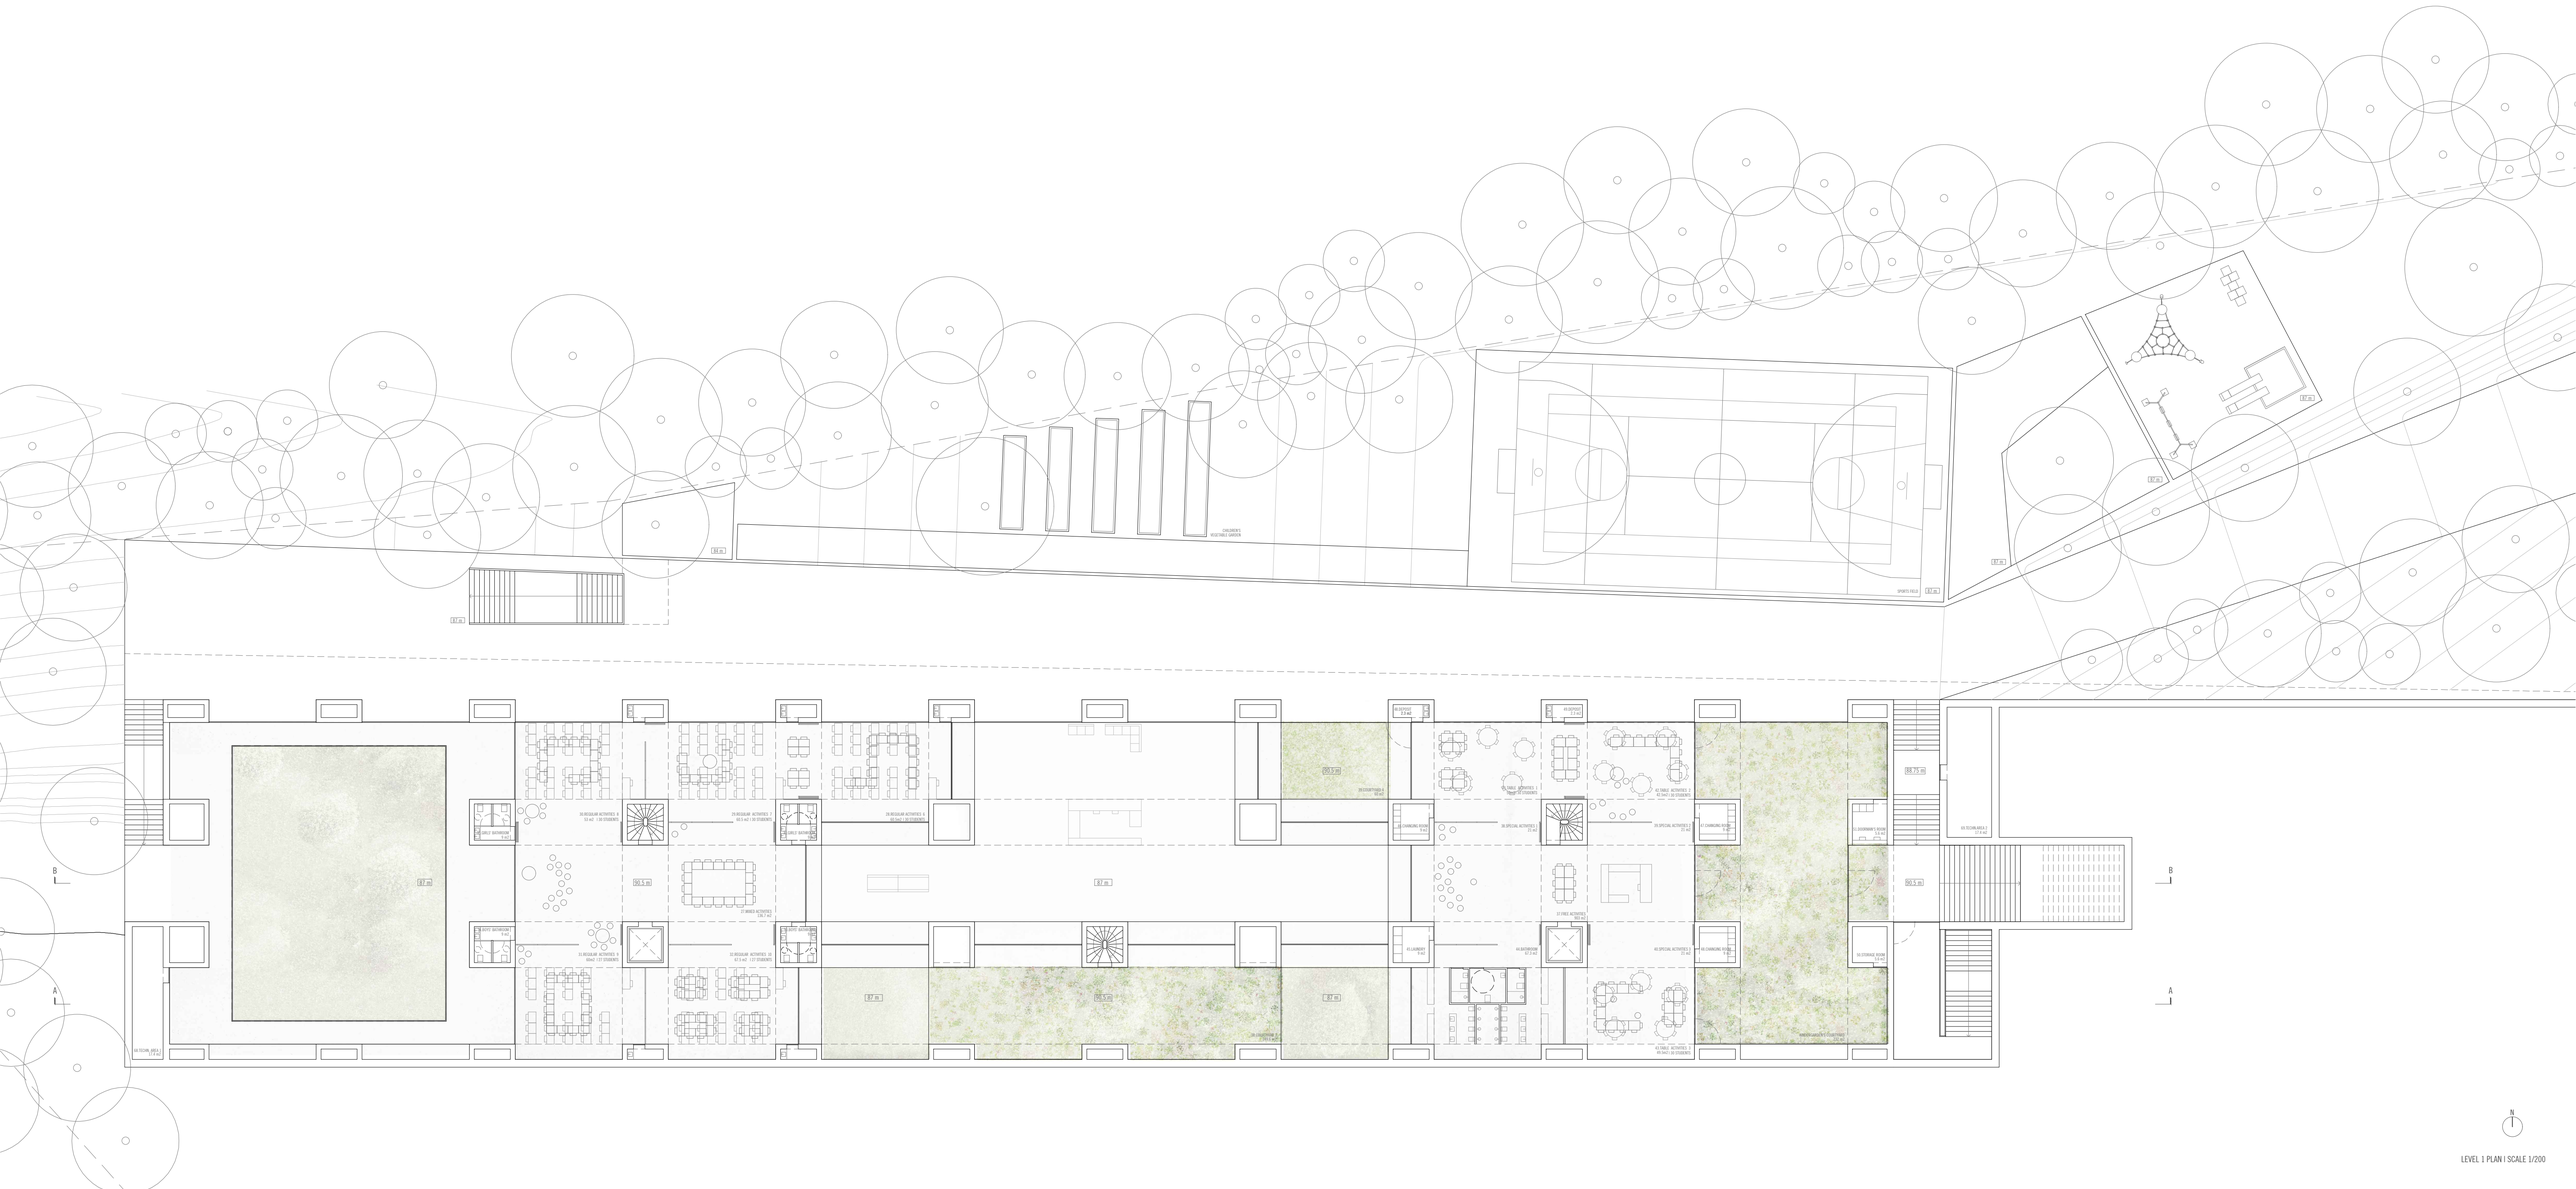

LEVEL 1 PLAN | SCALE 1/200