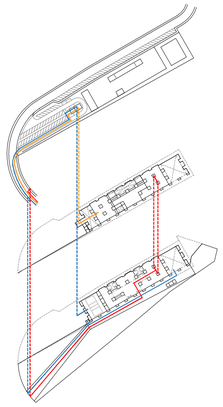

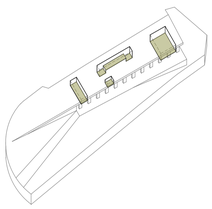

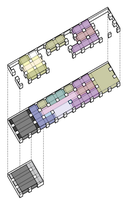

ACCESSES

- KINDERGARDEN
- PRIMARY SCHOOL
- PUBLIC ACCESSES

PROGRAMME

- ENTRANCE HALL
- LEARNING STREET
- KITCHEN
- CANTEEN
- GYMNASIUM
- LOCKER ROOMS
- COURTYARDS
- COLLECTIVE ACTIVITIES
- REGULAR ACTIVITIES
- ADMINISTRATIVE OFFICES
- FREE ACTIVITIES
- SPECIAL ACTIVITIES
- TABLE ACTIVITIES

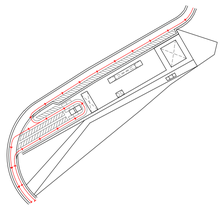

OUTDOOR TRAFFIC CIRCULATION

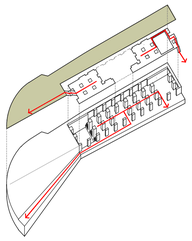

EVACUATION SCHEME

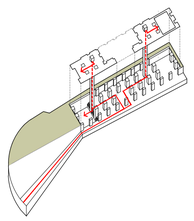

ACCESSIBILITIES SCHEME

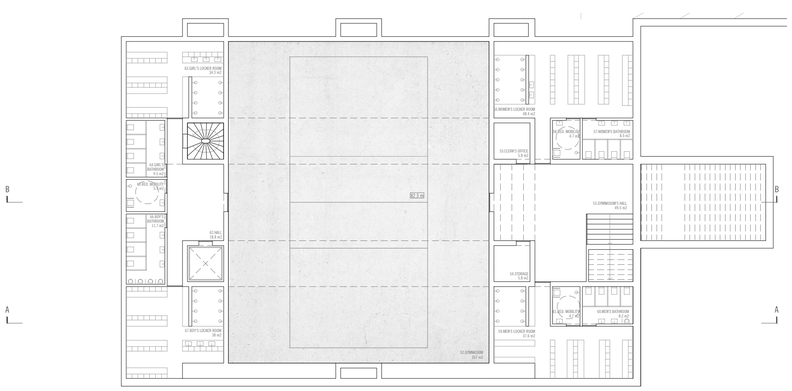
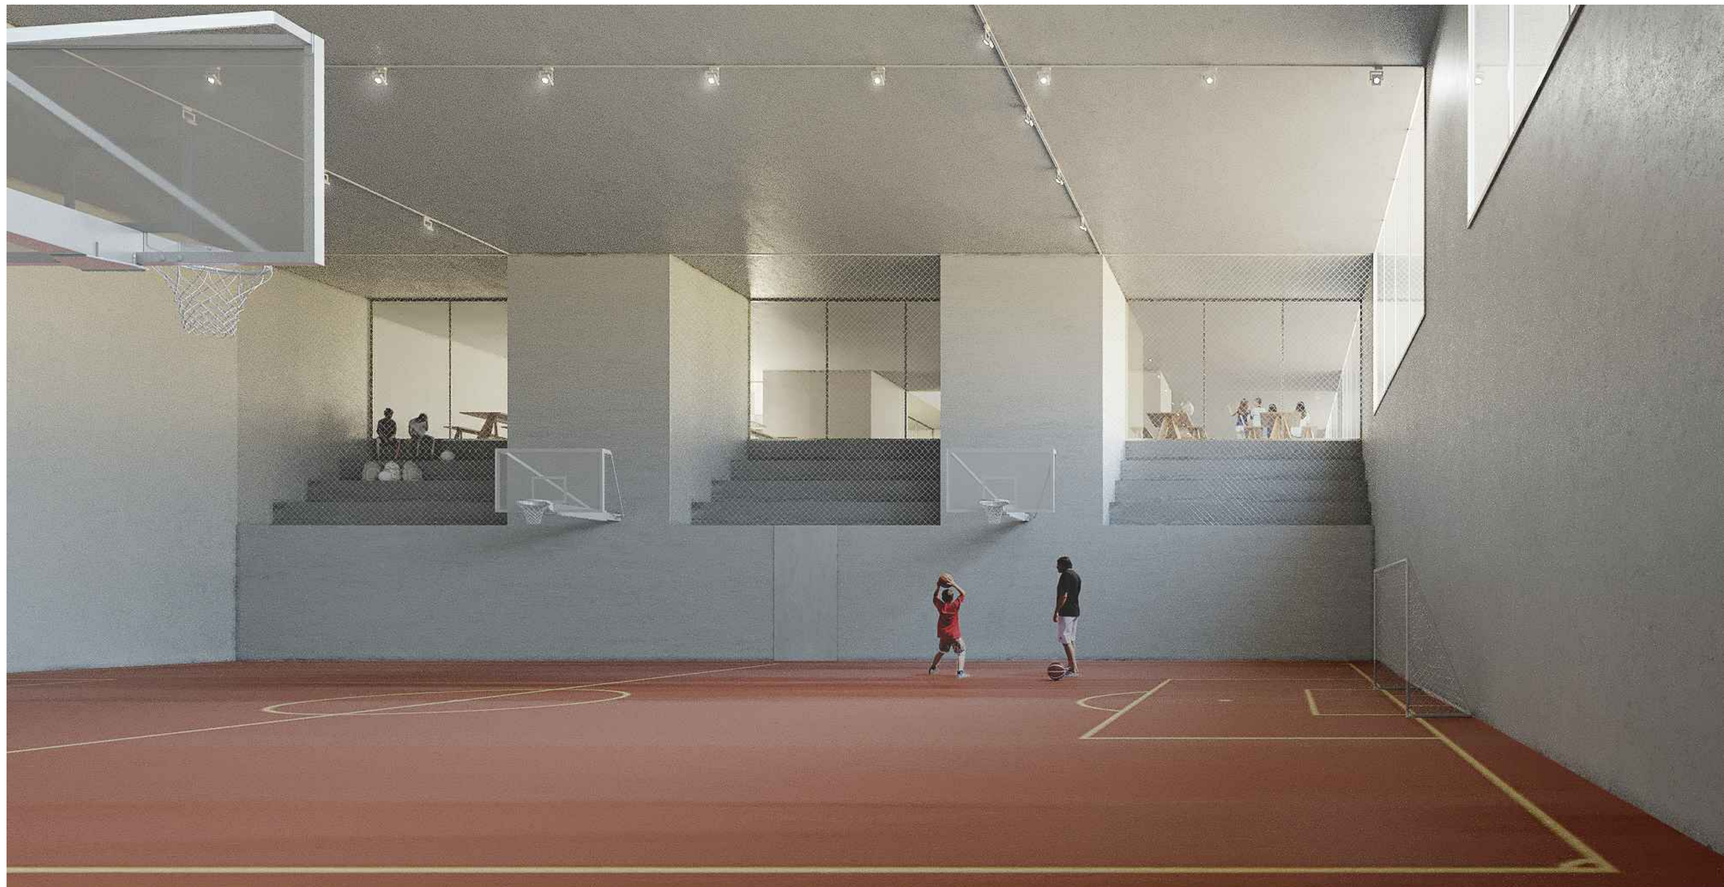
UNDERGROUND PLAN | SCALE 1/200